NORTH AVENUE STREETSCAPE

RECENTLY COMPLETED COMMERCIAL DEVELOPMENT

EXISISTING GAS STATION /VACANT LOT ROW HOMES

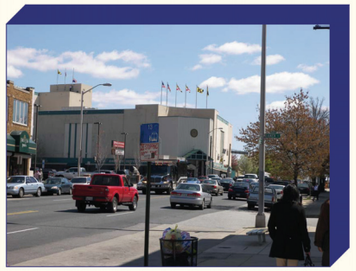

EASTSIDE DISTRICT COURT COMPLEX

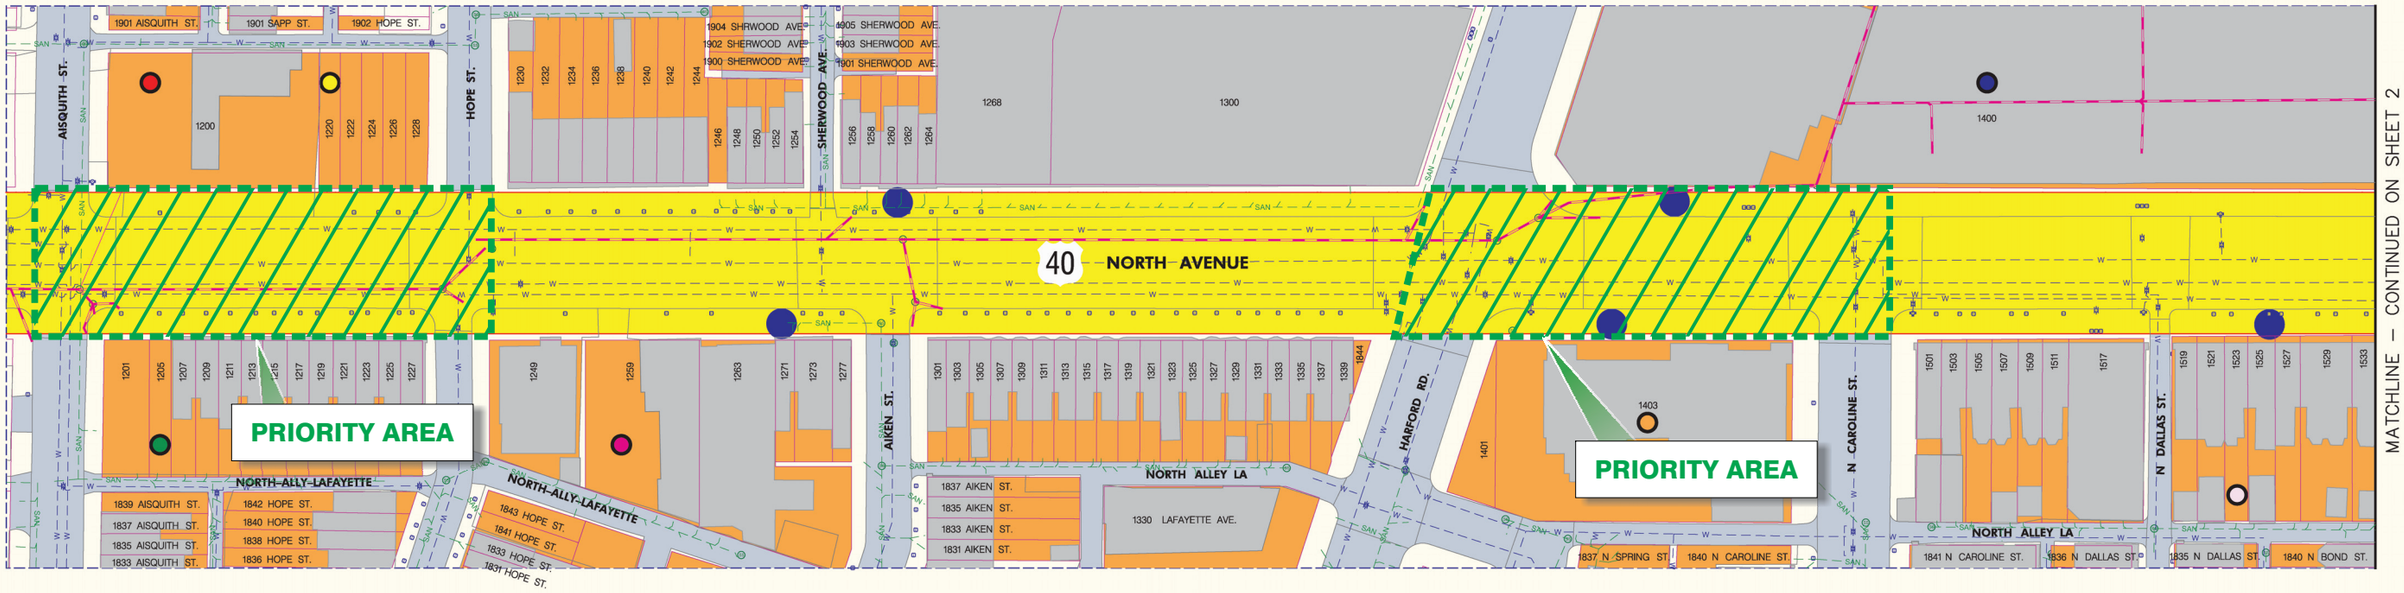

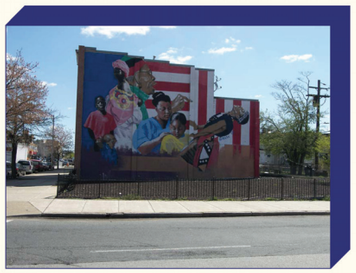

EXISTING MURAL ON SIDE OF 1207

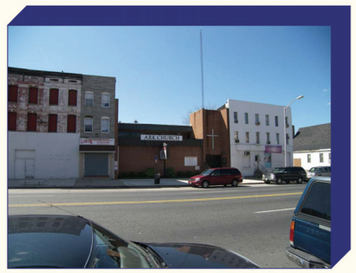

ARK CHURCH

EASTERN UNITED METHODIST CHURCH

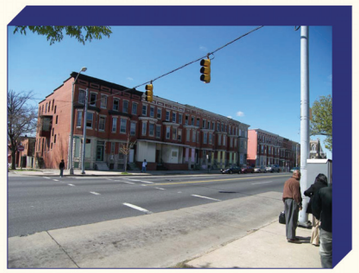

EXISTING ROW HOMES

LEGEND

STORMDRAINS		WATER VALVE	
SEWER MANHOLES		WATER METER	
SEWER PIPE	SAN	PROJECT LIMITS	
WATER HYDRANTS		PARCELS	
WATER	W	BUILDINGS	
APPROXIMATE RIGHT OF WAY			
BUS STOP LOCATION			

RK&K

40' 0 40' 80'
SCAL: 1" = 40'

DISPLAY 1 OF 2