FHWA REGION	STATE	FED. AID PROJ. NO.	SHEET NO.	TOTAL SHEETS
3	MD.	IX 3057 (2)	10.1	10.27 / 196

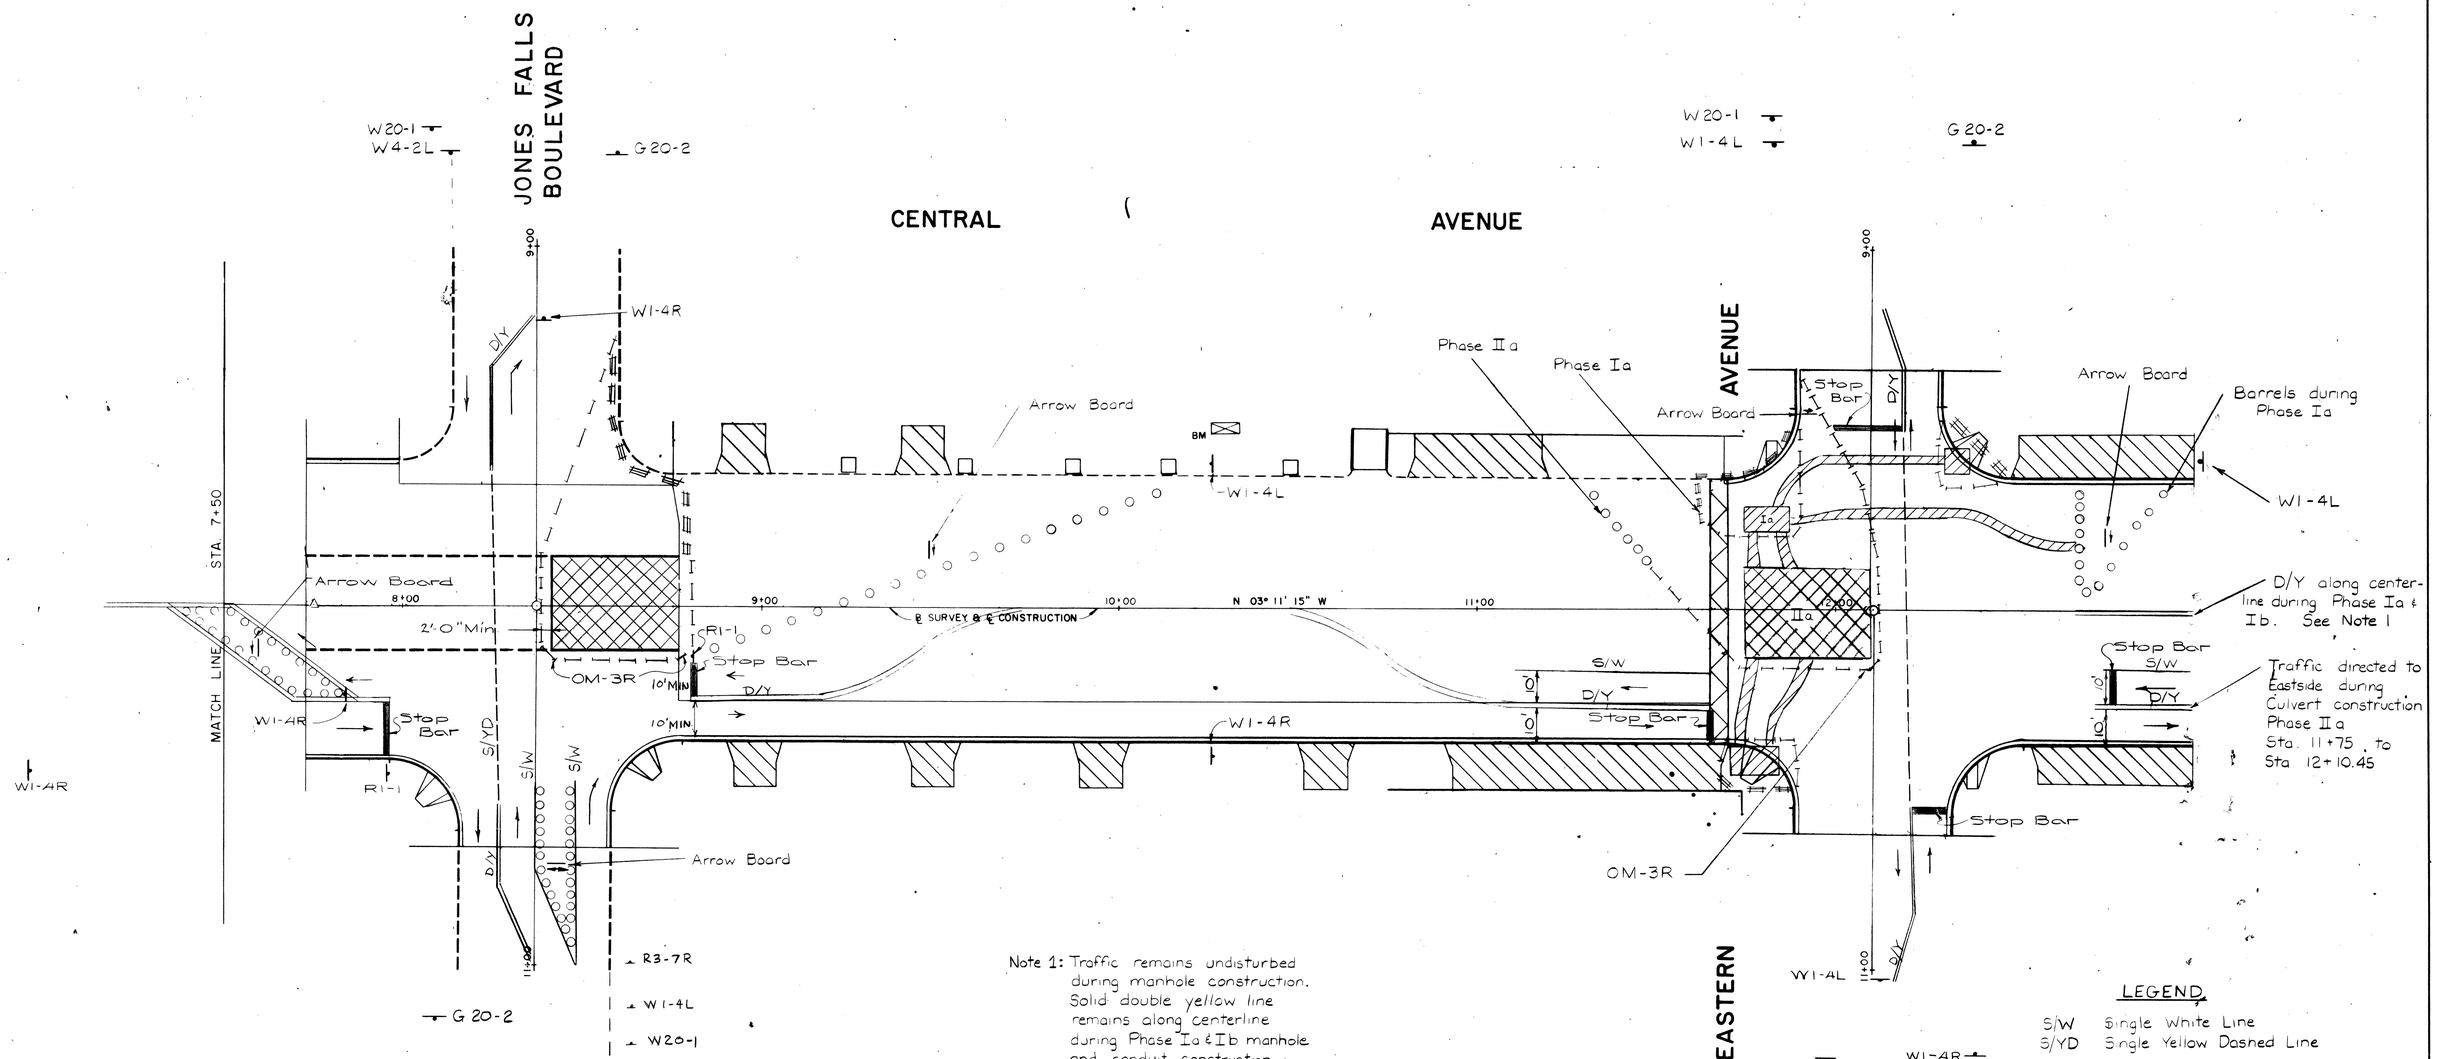

Note 1: Traffic remains undisturbed during manhole construction. Solid double yellow line remains along centerline during Phase Ia & Ib manhole and conduit construction.

LEGEND

S/W	Single White Line
S/YD	Single Yellow Dashed Line
→	Traffic Movement
▨	Phase Ia-Manhole Construction Phase Ib-Conduit Construction
▩	Phase IIa-Culvert Construction
D/Y	Solid Double Yellow Line
o o o	Channelizing Devices Using 36" Plastic Drums
HHH	Precast Concrete Barriers
▤▤▤	Type III Barricades

REVISIONS	CONSULTANT	CITY OF BALTIMORE DEPARTMENT OF PUBLIC WORKS & STATE HIGHWAY ADMINISTRATION OF MARYLAND INTERSTATE DIVISION FOR BALTIMORE CITY
	Purdum & Jeschke Civil Engineers 1029 N. Calvert Street Baltimore, Md. 21202	RECONSTRUCTION OF CENTRAL AVENUE PHASE I, II CONSTRUCTION FLEET ST. & EASTERN AVE. SCALE: 1" = 20' DATE: 12/23/85

DRAWN BY DANIEL CONSULTANTS, INC. DES. BY M.C.M. CHK. BY J.S.N.
F.A.P. NO. IX 3057(2)
S.H.A. NO. BC 311-107-815
BALTO. CITY NO. 3052
SHEET NO. 10.27 OF 10.1 / 196

10.1
2.2
B