FHWA REGION	STATE	FED. AID PROJ. NO.	SHEET NO.	TOTAL SHEETS
3	MD.	IX-3057(2)	6.1	6.12 / 196

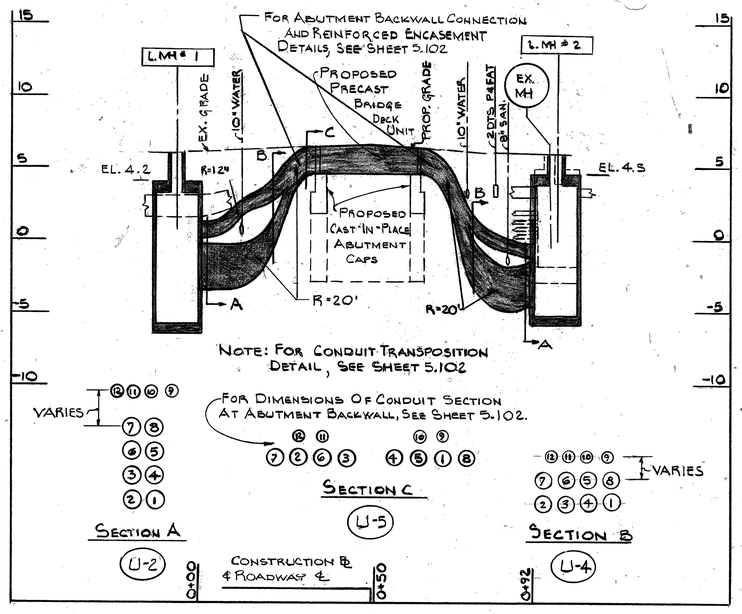

ALICEANNA STREET BRIDGE CROSSING

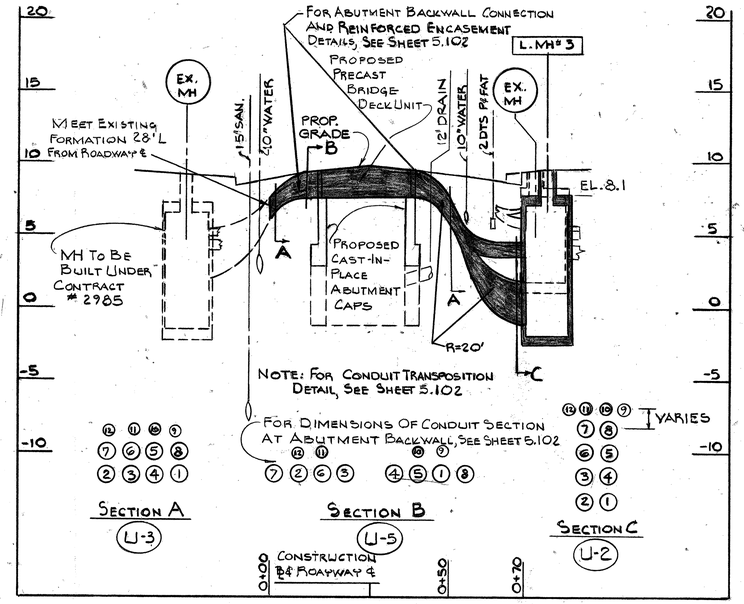

FLEET STREET BRIDGE CROSSING

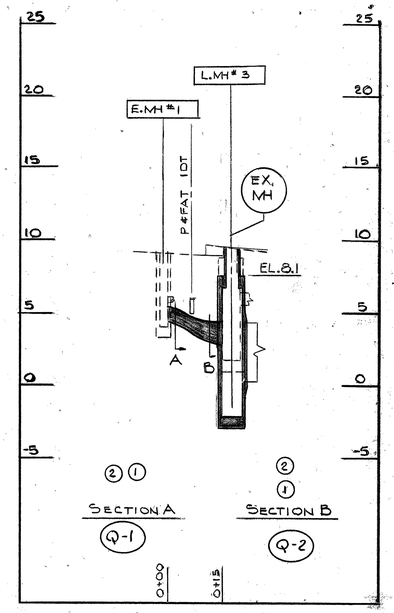

CENTRAL AVENUE AT FLEET STREET

NOTE: FOR ROOF DRAIN LOCATION, SEE STORM PLAN, SHEET 7.2

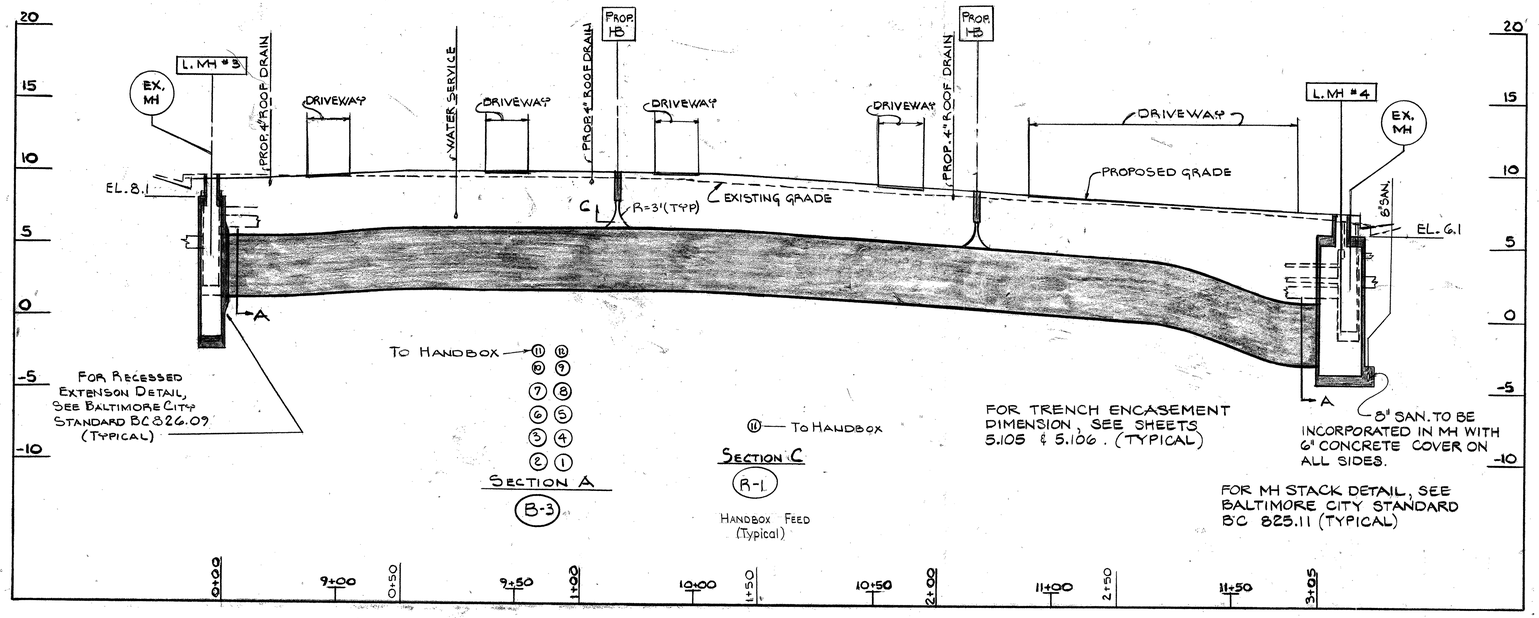

CENTRAL AVENUE BETWEEN FLEET STREET & EASTERN AVENUE

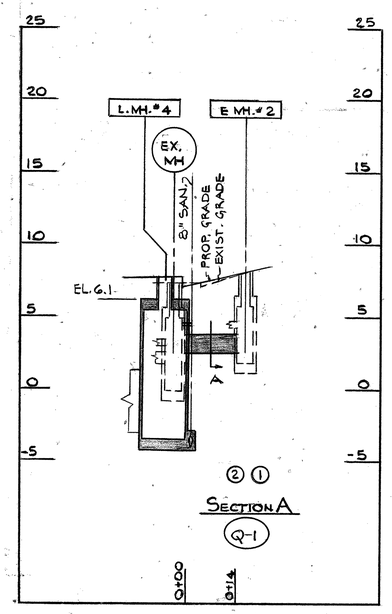

CENTRAL AVENUE AT EASTERN AVENUE

REVISIONS	CONSULTANT	CITY OF BALTIMORE DEPARTMENT OF PUBLIC WORKS & STATE HIGHWAY ADMINISTRATION OF MARYLAND INTERSTATE DIVISION FOR BALTIMORE CITY
	Purdum & Jeschke, Civil Engineers, 1029 N. Calvert Street, Baltimore, Md. 21202	RECONSTRUCTION OF CENTRAL AVENUE UTILITY PROFILES SCALE: HOR.: 1" = 20' VERT.: 1" = 5' DATE: 12/23/85

DRAWN BY T.G.B. DES. BY T.G.B.
TRACED BY F.H.K., JR. CHK. BY J.C.T.
F.A.P. NO. IX-3057 (2)
S.H.A. NO. BC 311-107-815
BALTO. CITY NO. 3052
SHEET NO. 6.1 OF 6.12 / 196