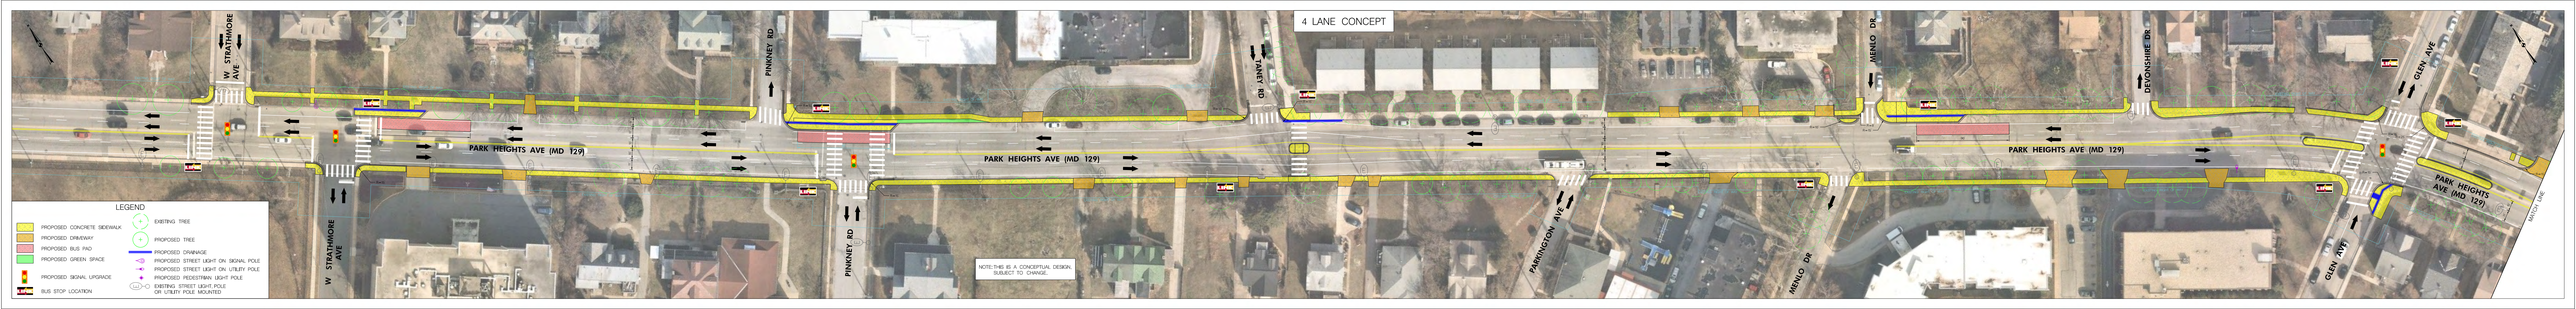
4 LANE CONCEPT
W. STRATHMORE AVE
W STRATHMORE AVE
PINKNEY RD
TANEY RD
PARKINGTON AVE
MENLO DR
DEVONSHIRE DR
GLEN AVE
PARK HEIGHTS AVE (MD 129)
NOTE: THIS IS A CONCEPTUAL DESIGN, SUBJECT TO CHANGE.
LEGEND
PROPOSED CONCRETE SIDEWALK
PROPOSED DRIVEWAY
PROPOSED BUS PAD
PROPOSED GREEN SPACE
PROPOSED SIGNAL UPGRADE
BUS STOP LOCATION
EXISTING TREE
PROPOSED TREE
PROPOSED DRAINAGE
PROPOSED STREET LIGHT ON SIGNAL POLE
PROPOSED STREET LIGHT ON UTILITY POLE
PROPOSED PEDESTRIAN LIGHT POLE
EXISTING STREET LIGHT, POLE OR UTILITY POLE MOUNTED