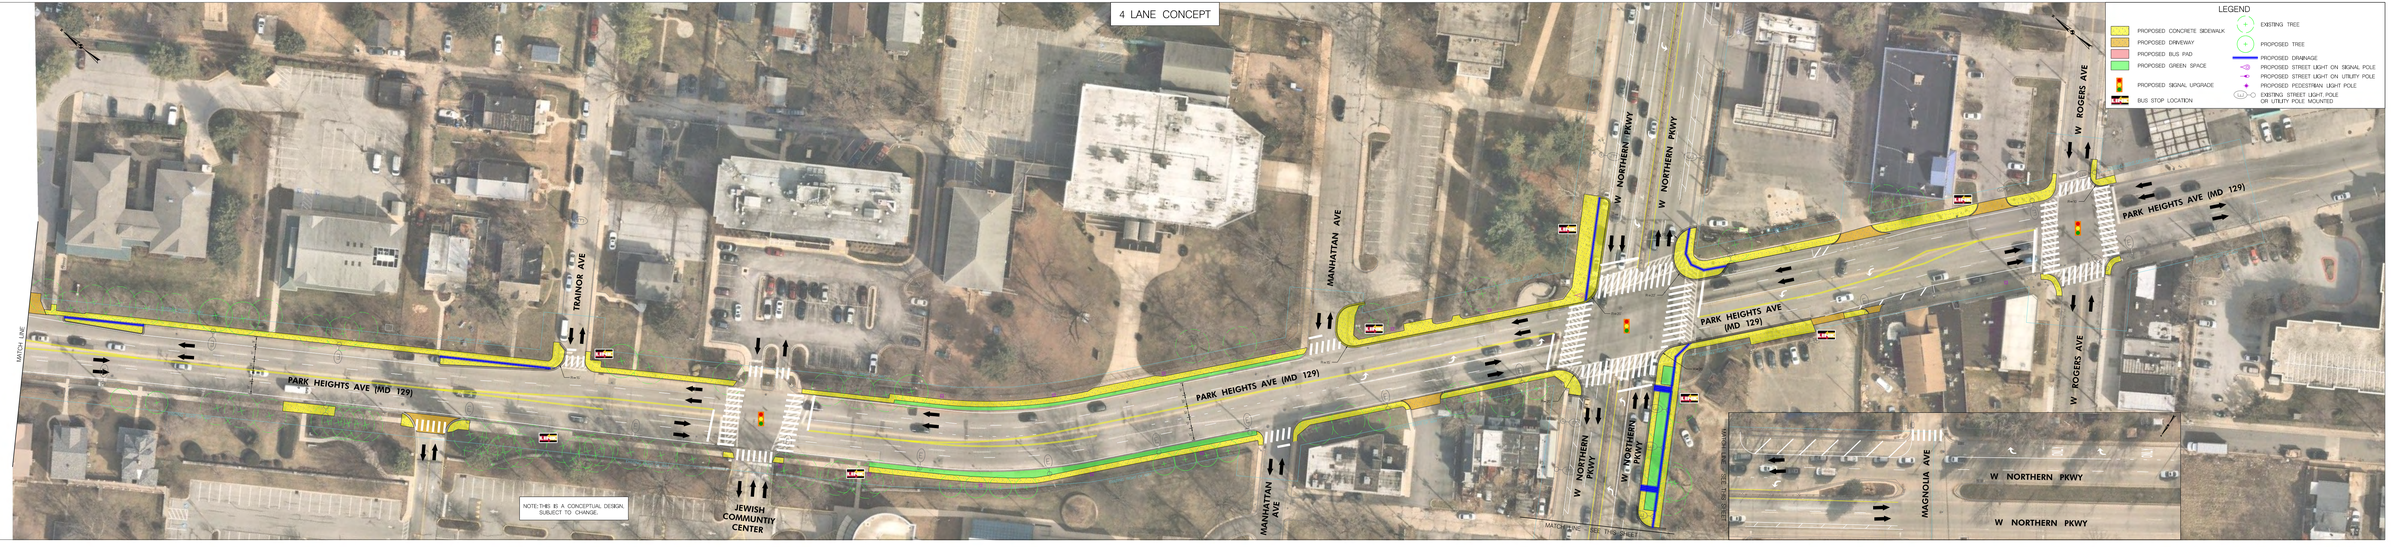
4 LANE CONCEPT
LEGEND
PROPOSED CONCRETE SIDEWALK
PROPOSED DRIVEWAY
PROPOSED BUS PAD
PROPOSED GREEN SPACE
PROPOSED SIGNAL UPGRADE
BUS STOP LOCATION
EXISTING TREE
PROPOSED TREE
PROPOSED DRAINAGE
PROPOSED STREET LIGHT ON SIGNAL POLE
PROPOSED STREET LIGHT ON UTILITY POLE
PROPOSED PEDESTRIAN LIGHT POLE
EXISTING STREET LIGHT, POLE OR UTILITY POLE MOUNTED
PARK HEIGHTS AVE (MD 129)
TRAINOR AVE
MANHATTAN AVE
W NORTHERN PKWY
W ROGERS AVE
MAGNOLIA AVE
JEWISH COMMUNITY CENTER
NOTE: THIS IS A CONCEPTUAL DESIGN. SUBJECT TO CHANGE.
MATCHLINE - SEE TH SHEET