NORTH AVENUE STREETSCAPE

RECENTLY RENOVATED RETAIL SPACE

POTENTIAL BLOCK PARK OPPORTUNITY

EXISTING ROW HOMES (PARTIAL VACANT)

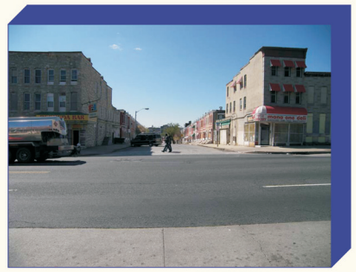

INTERSECTION OF RUTLAND AND NORTH AVE

FAITH EVANGELICAL LUTHERAN CHURCH

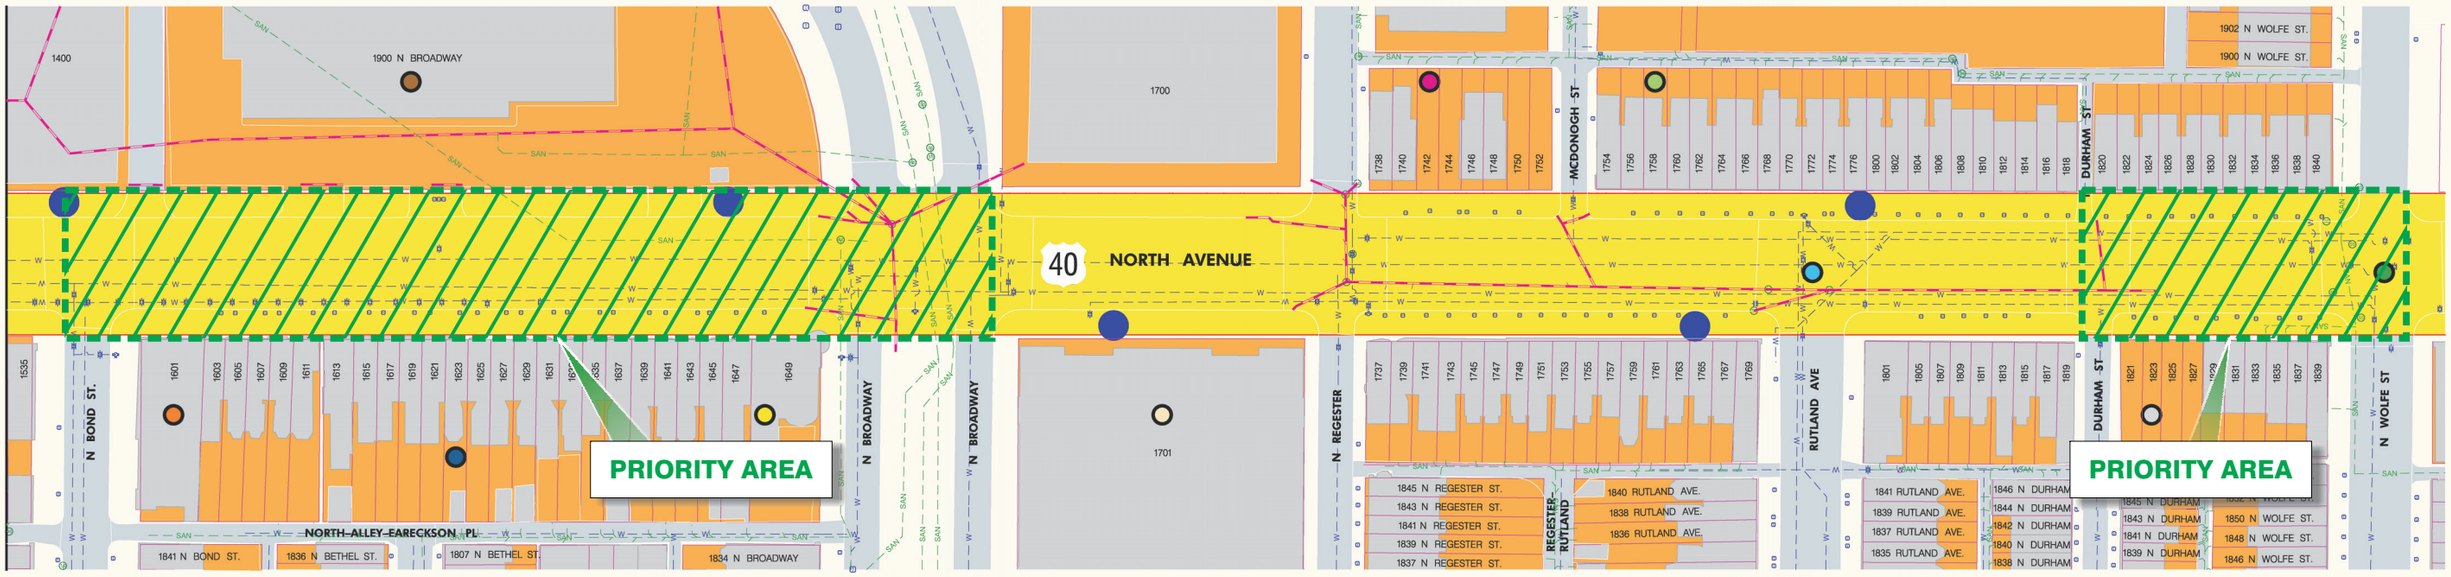

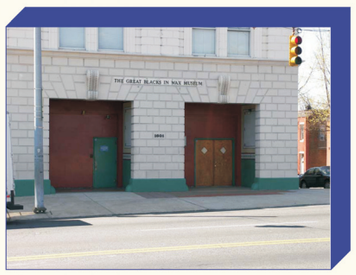

GREAT BLACKS IN WAX MUSEUM

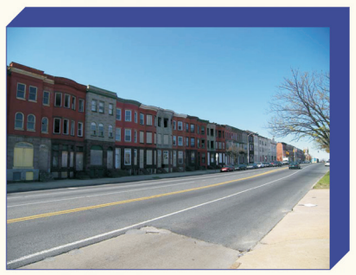

EXISTING ROW HOMES (VACANT)

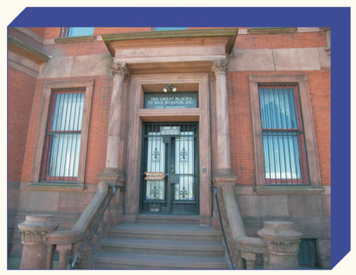

GREAT BLACKS IN WAX MUSEUM

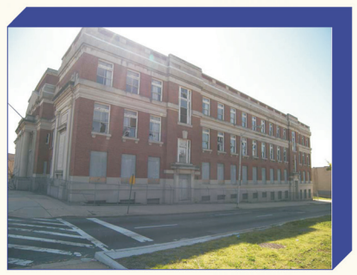

ASHLEY APARTMENTS /FORMER SCHOOLHOUSE

POTENTIAL CORNER PARK OPPORTUNITY

LEGEND

STORMDRAINS		WATER VALVE	
SEWER MANHOLES		WATER METER	
SEWER PIPE	SAN	PROJECT LIMITS	
WATER HYDRANTS		PARCELS	
WATER	W	BUILDINGS	

APPROXIMATE RIGHT OF WAY

BUS STOP LOCATION

40' 0 40' 80'
SCAL: 1" = 40'

DISPLAY 2 OF 2