AF 38154C

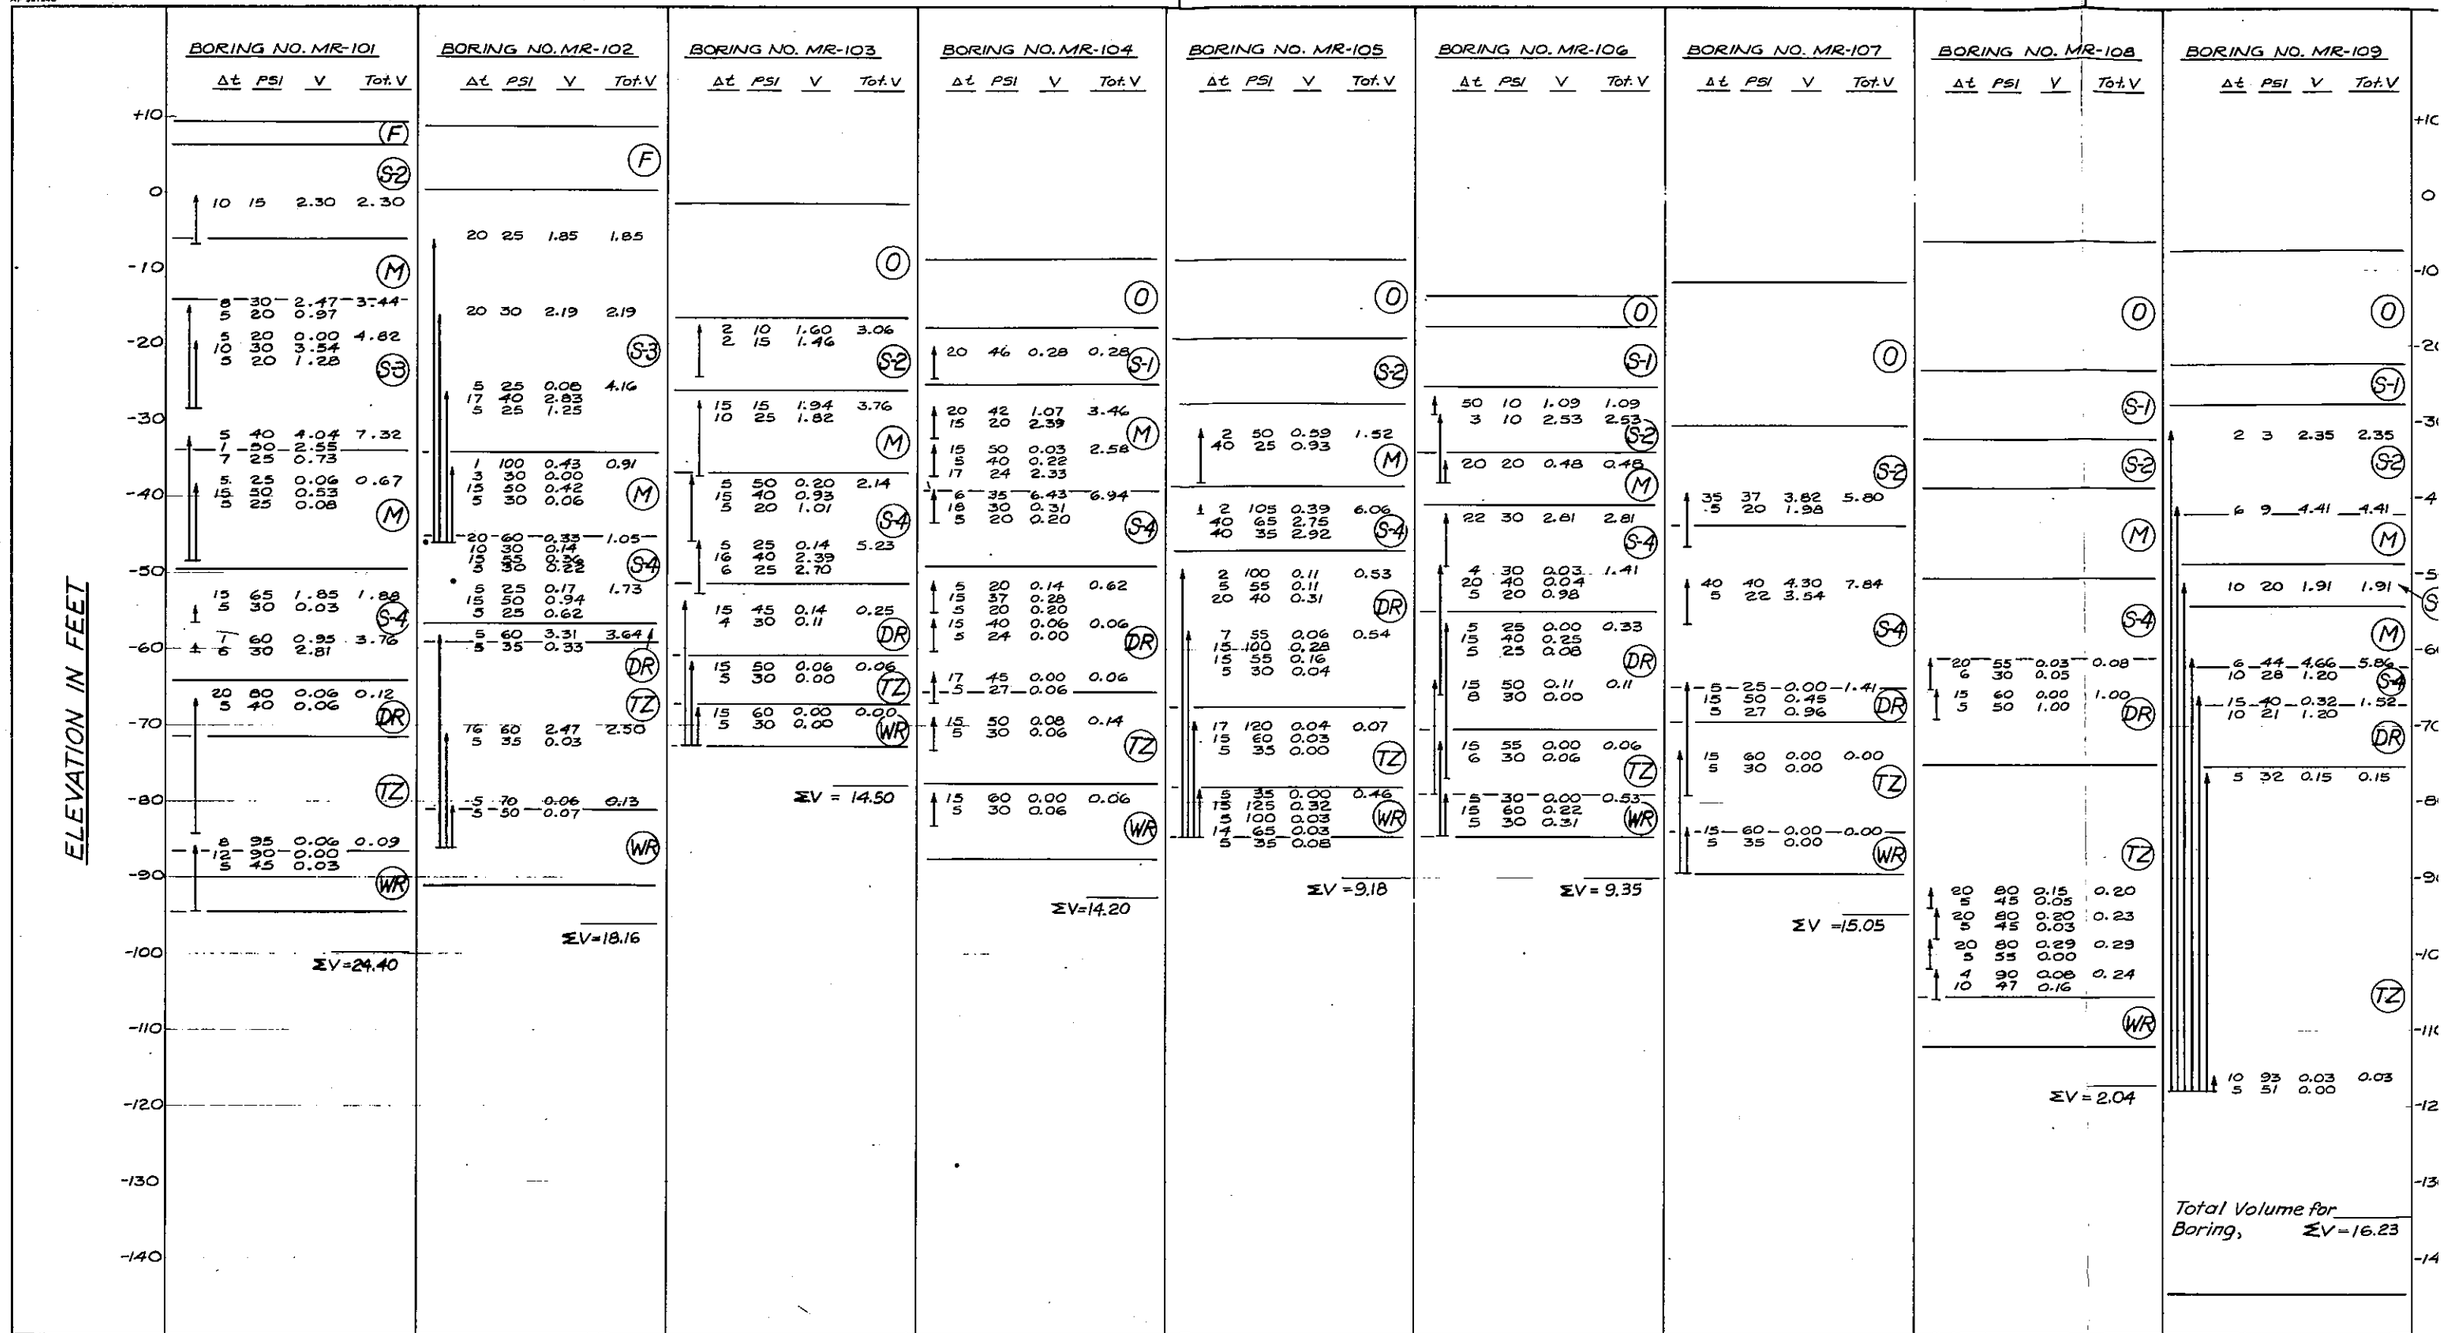

GROUT METHOD	UPSTAGE WITH DELAY	UPSTAGE WITH DELAY	UPSTAGE WITH DELAY	TUBE à MACHETTE	UPSTAGE WITH DELAY	UPSTAGE WITH DELAY	UPSTAGE WITH DELAY	TUBE à MACHETTE	UPSTAGE
CEMENT	MC-100	MC-100	PORTLAND TYPE III	PORTLAND TYPE III	MC-100	PORTLAND TYPE III	PORTLAND TYPE III	MC-100	MC-100
WATER : CEMENT RATIO	2:1	2:1	3:1	3:1	2:1	3:1	3:1	3:1	3:1